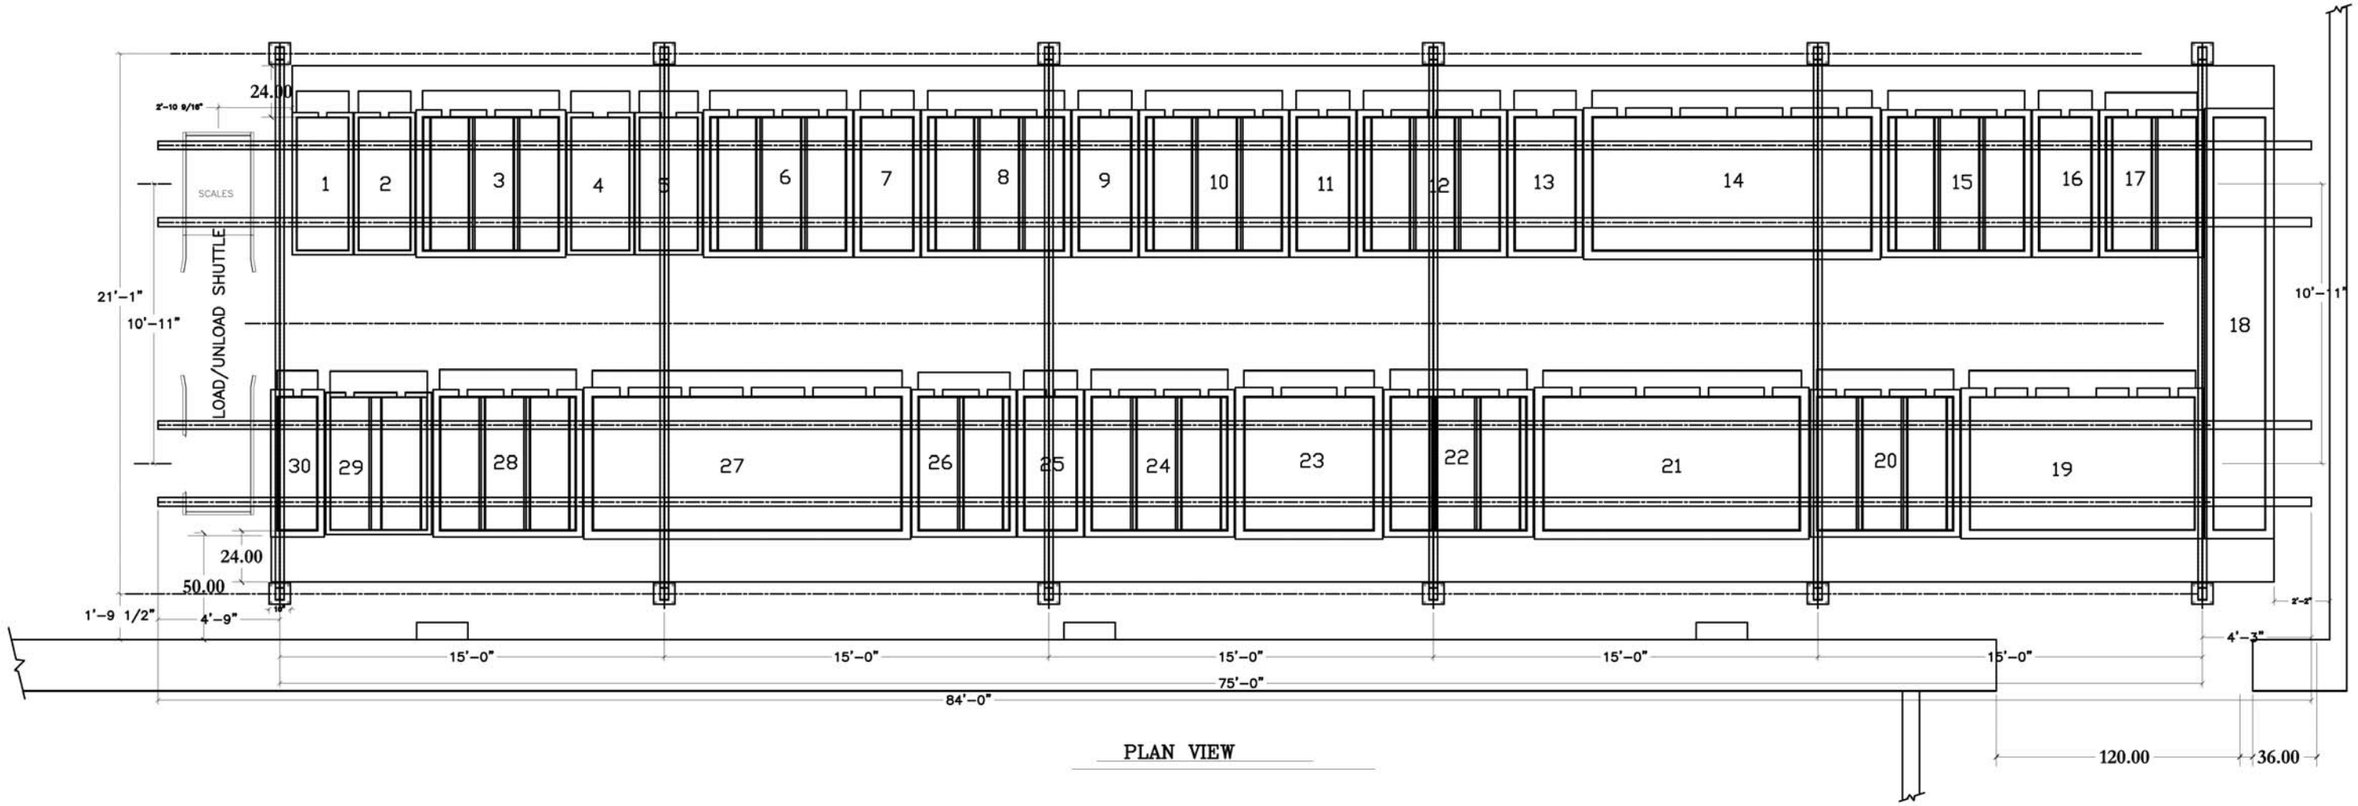

PLAN VIEW

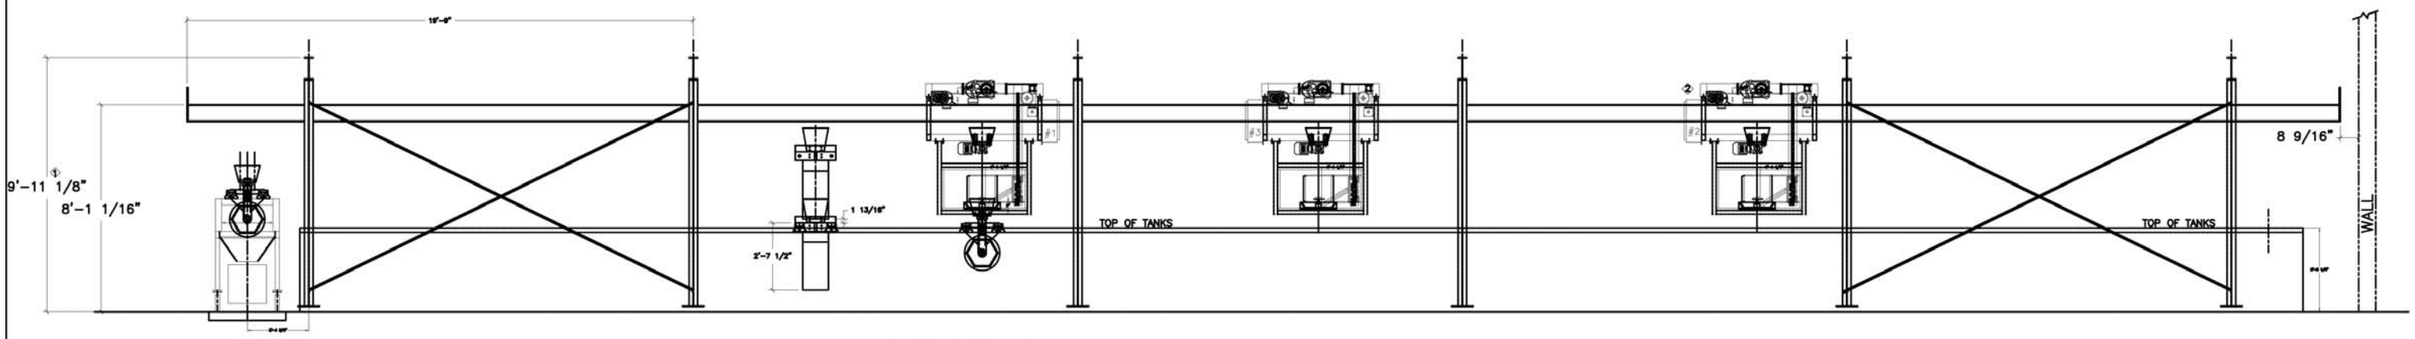

ELEVATION VIEW

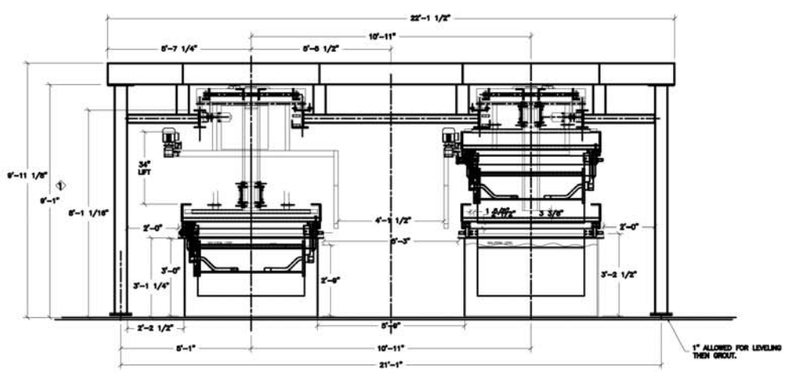

SECTION VIEW